TYPICAL METER PEDESTAL

RESIDENTIAL 120/240 VOLT SERVICES ONLY			
RATING	CABLE LENGTH*	TRIPLEX SIZE	CONDUIT
100A	0–210 FT.	1/0	21/2"
	211–410 FT.	4/0	21/2"
	411–650 FT.	350 MCM	3"
150 A	176–275 FT.	4/0	21/2"
	276–435 FT.	350 MCM	3"
200A	0–205 FT.	4/0	21/2"
	206–325 FT.	350 MCM	3"
300A	0–220 FT.	350 MCM	3"

* Cable Length is the total of trench and riser lengths. This chart does not indicate that the cable can be pulled into conduits of these lengths. Pulling tension calculations are necessary to make that determination.

IF THE TRANSFORMER IS IN CLOSE PROXIMITY TO THE METER/DISCONNECT, CONFIRM THAT THE BREAKER IS RATED FOR THE AVAILABLE FAULT CURRENT.

SEE NOTES ON FOLLOWING PAGES

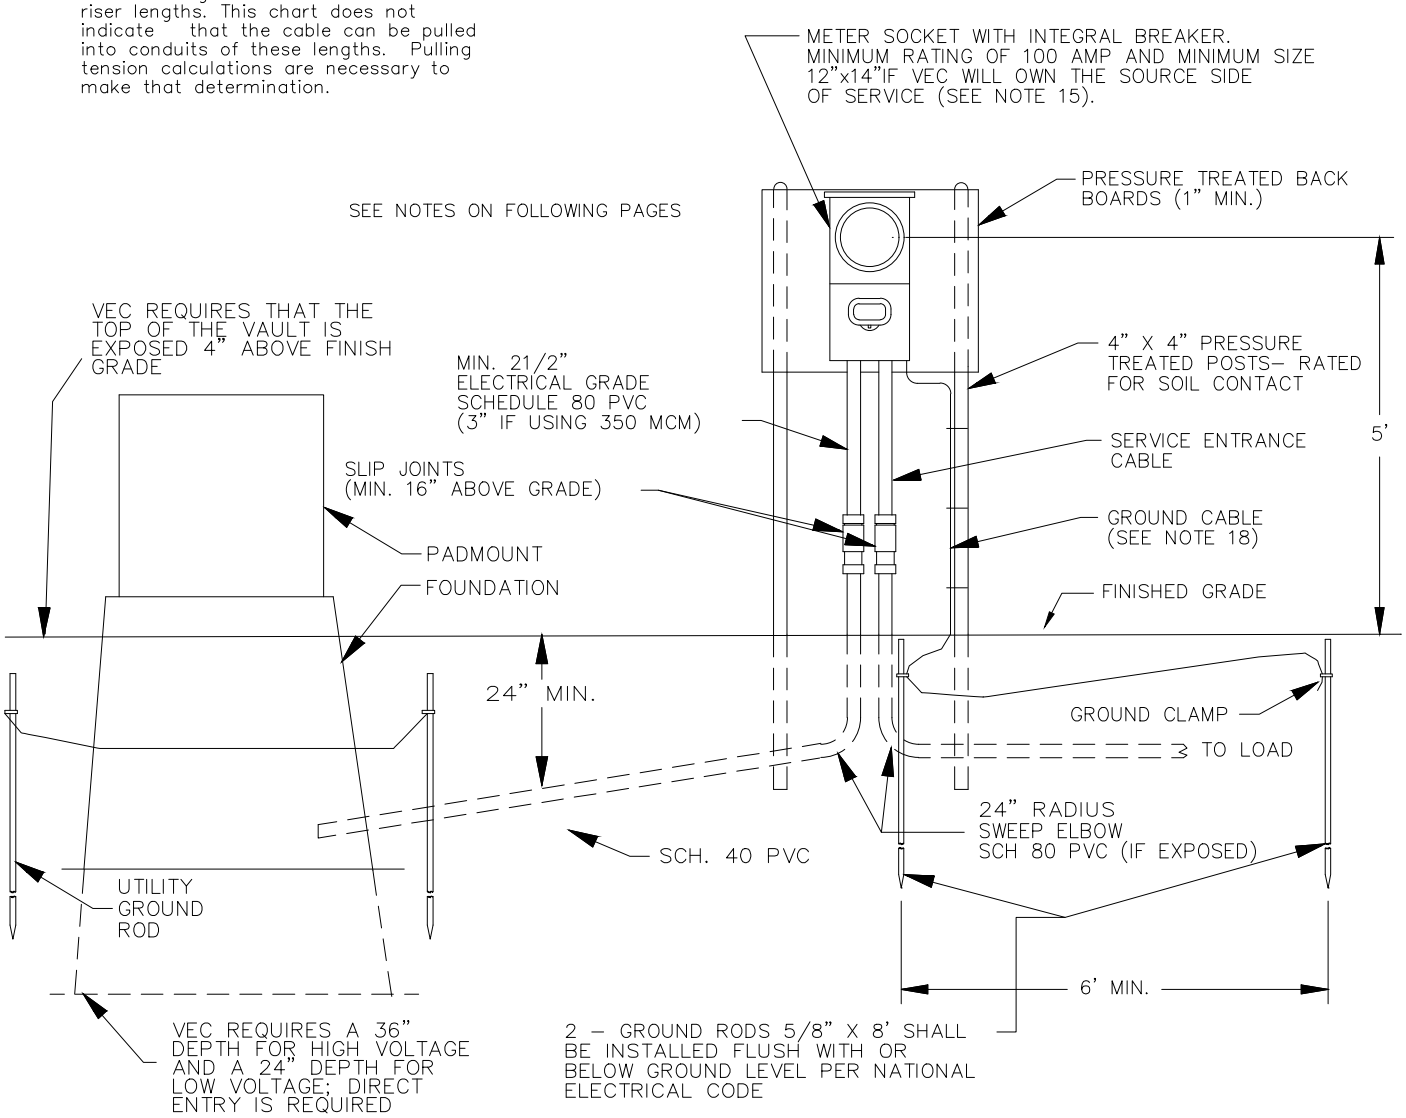

REV	DATE	REVISION DESCRIPTION	DRN	CKD

DES: DRN: CB
CKD: SCALE: NONE
DATE: 07/10/2017

VERMONT ELECTRIC COOPERATIVE INC.
JOHNSON, VT
TYPICAL METER PEDESTAL
DWG. NO. 204 Page 2
REV 1